


ELECTRICITY COMMISSIONERS.

VICTORIA(AUST.)

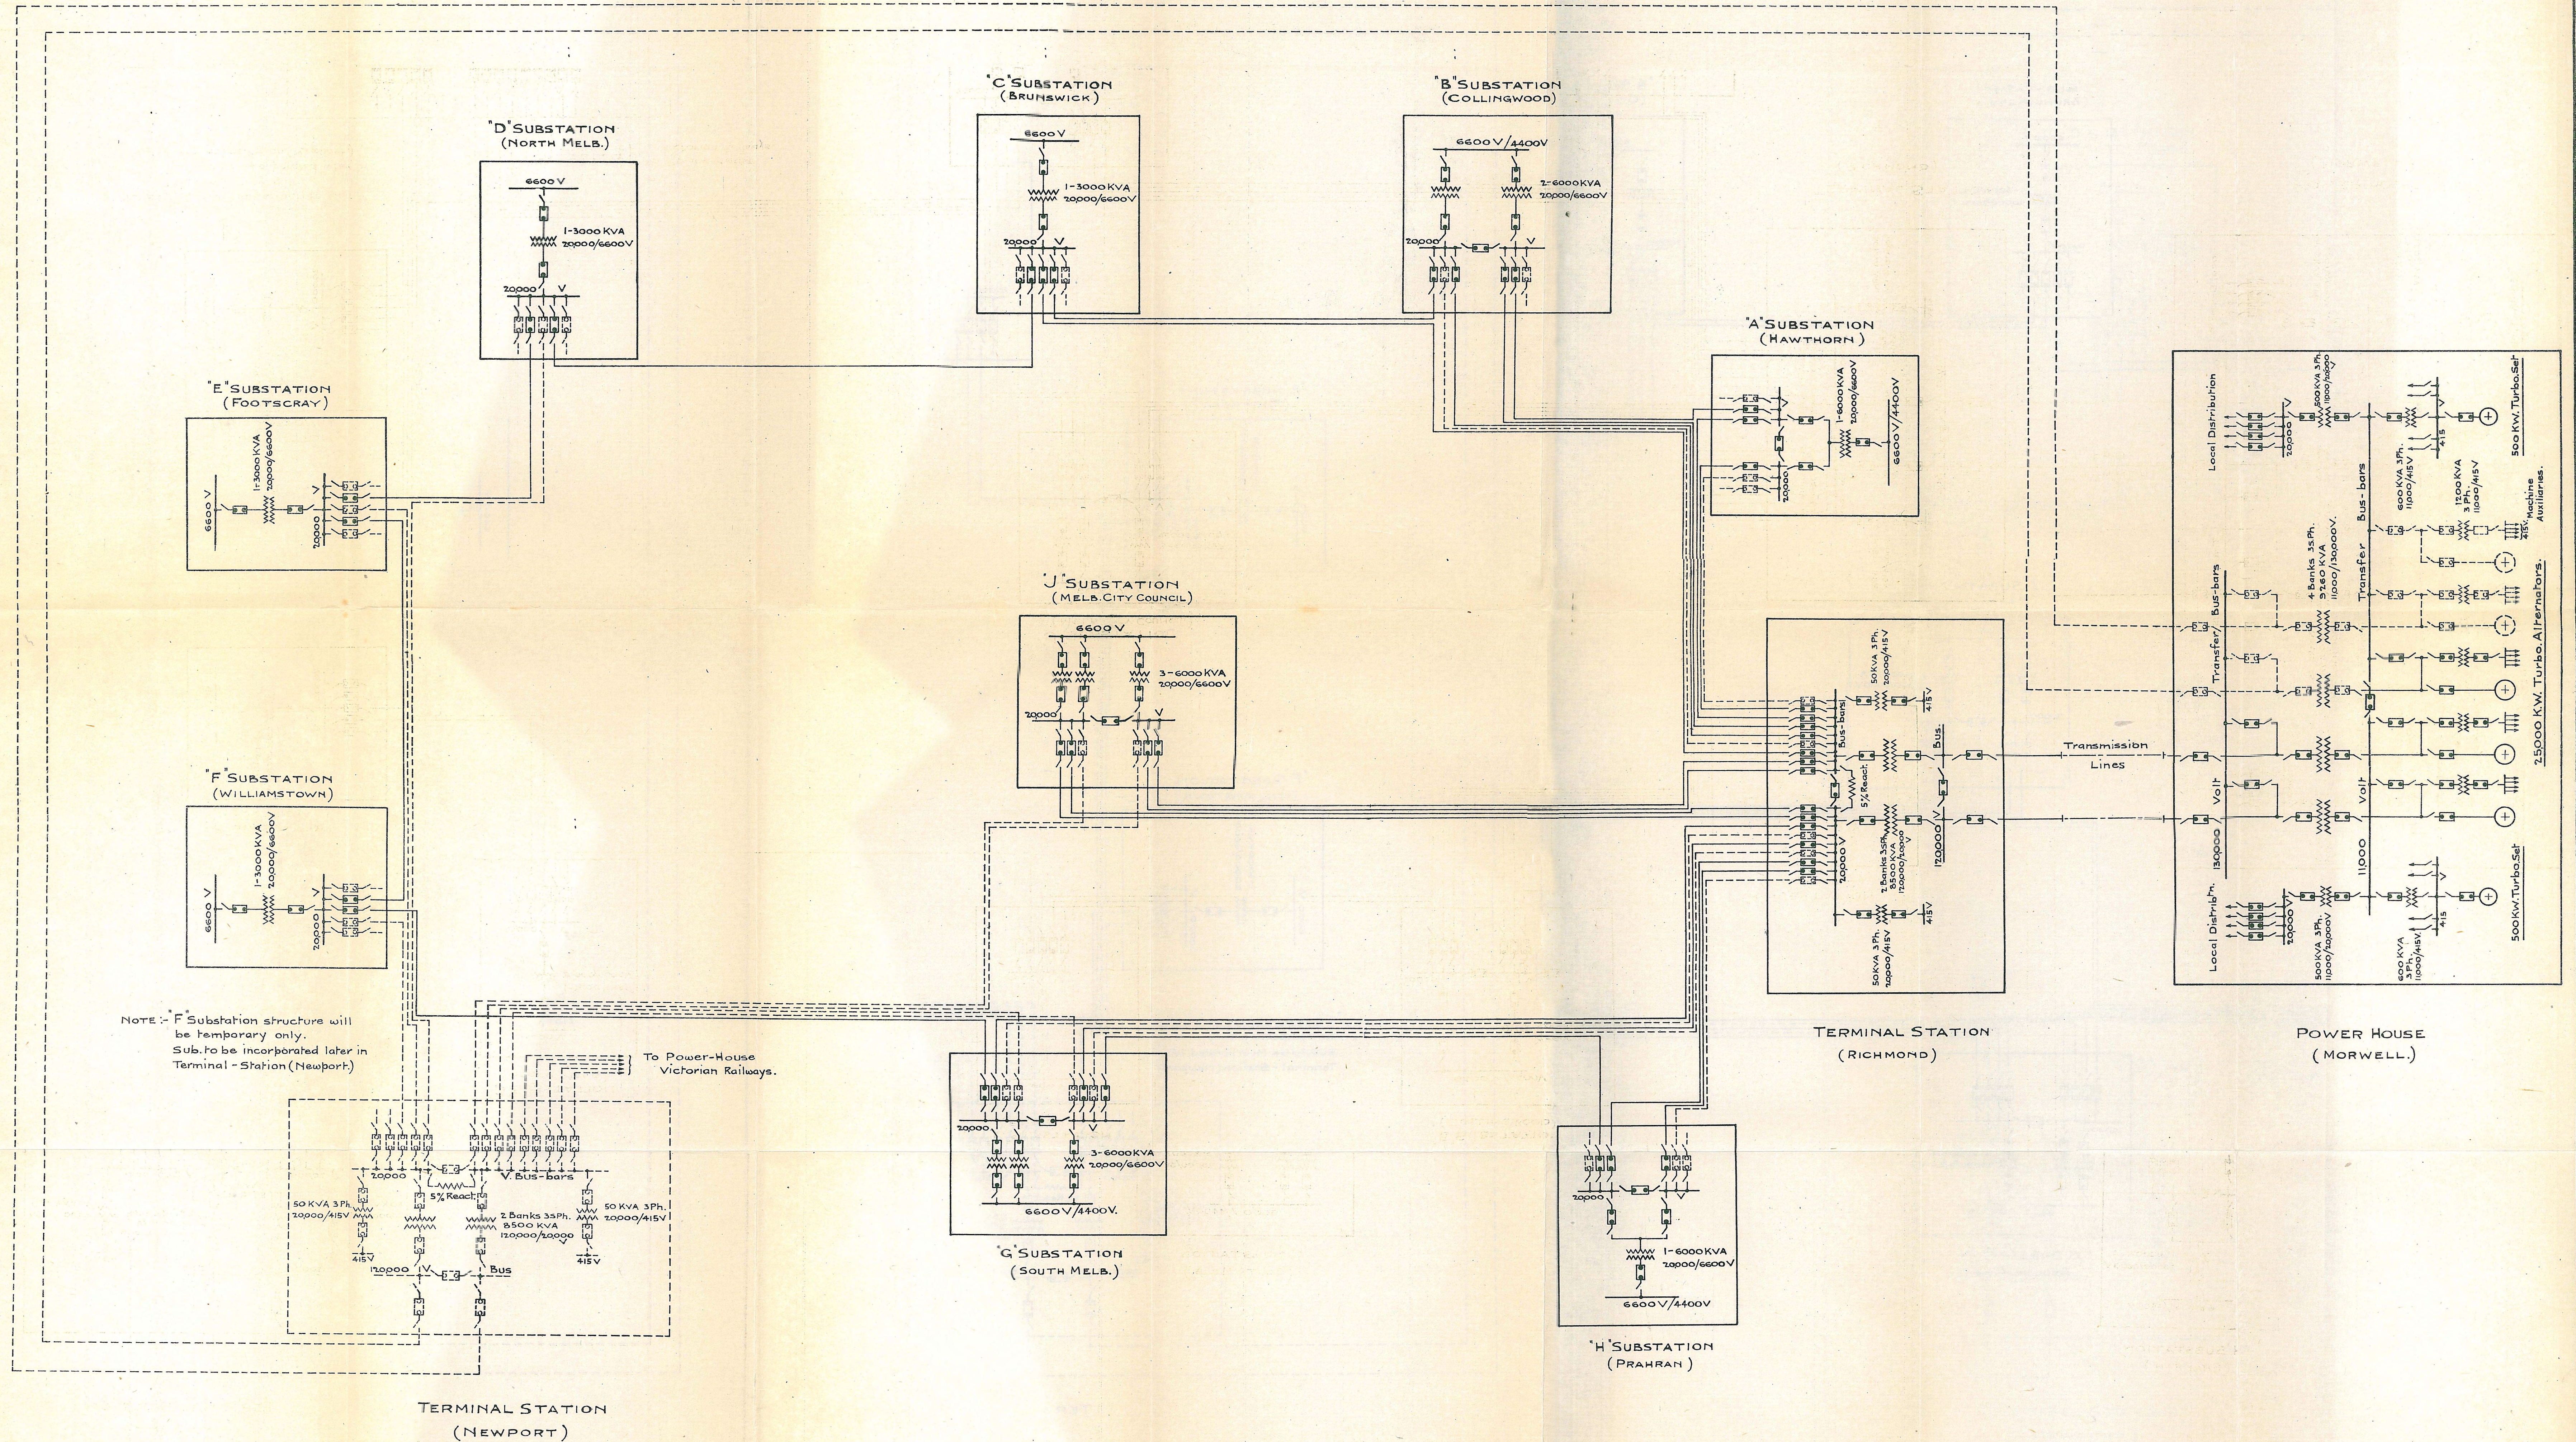

REFERENCE: - Plant, Switchgear, & Cables shown in Full Lines denote Equipment (Initial Stage)

Static Transformer
Oil Circuit-Breaker

MORWELL SCHEME